TRANSPORTATION DEP'T.

MOUNTAIN DRIVEWAYS

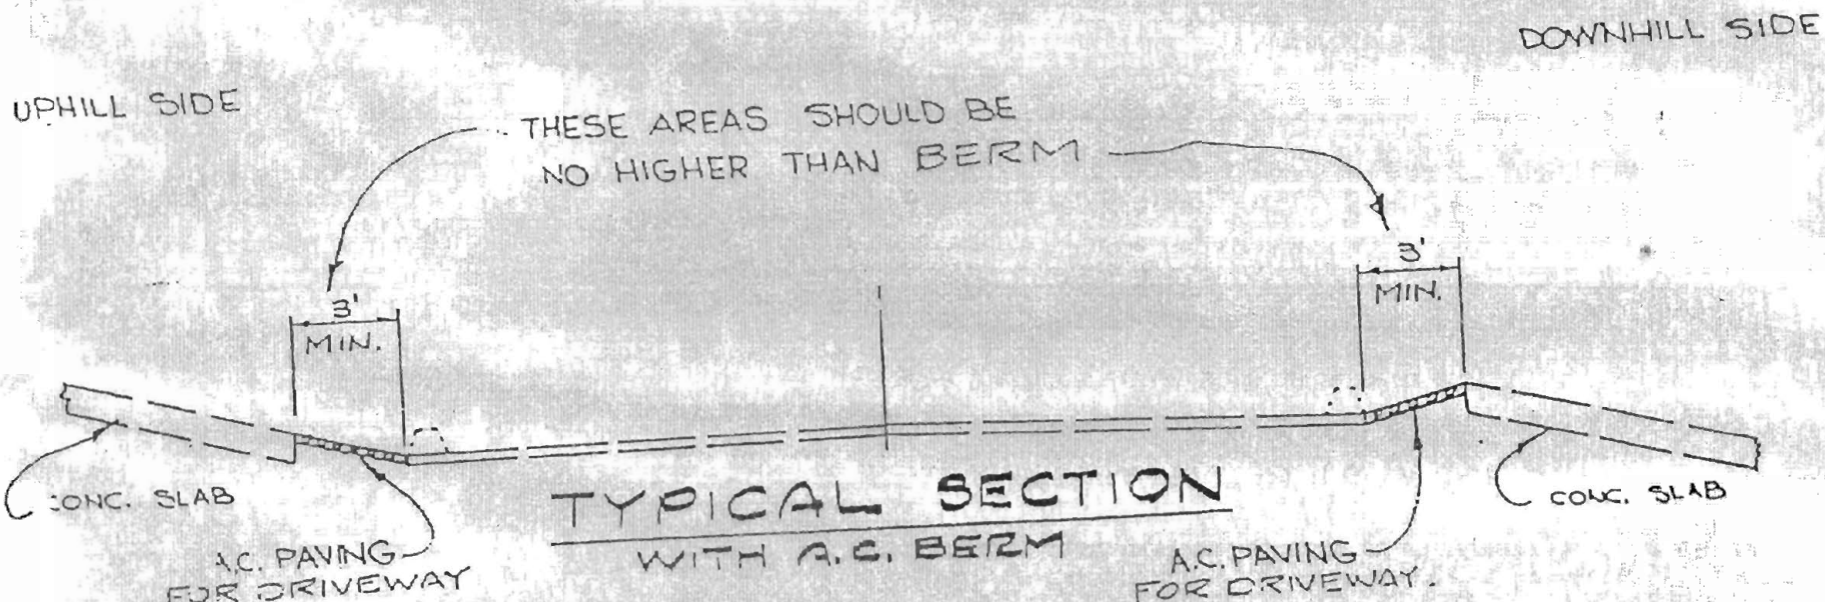

TYPICAL SECTION
WITH A.C. BERM

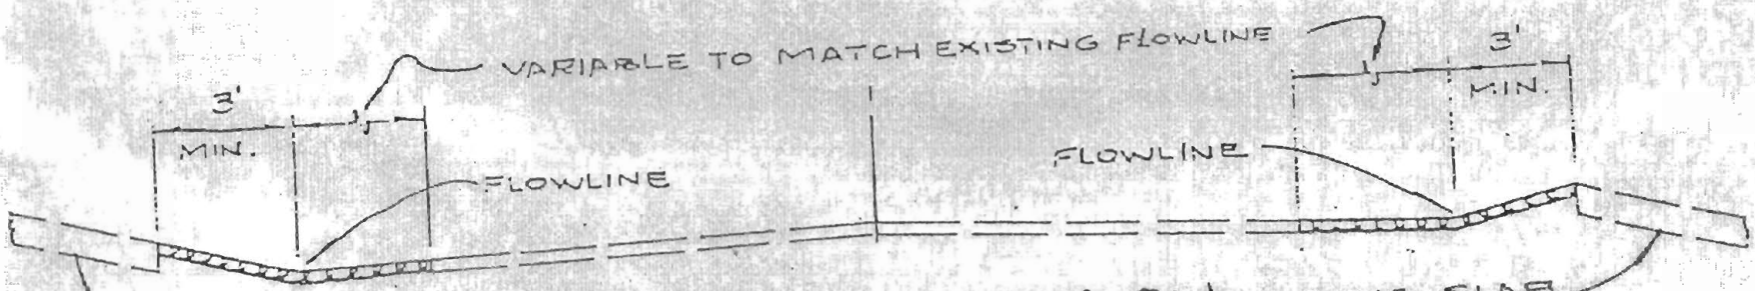

TYPICAL SECTION
WITH FLOWLINE

TRANSPORTATION DEP'T.

MOUNTAIN AREA CONSTRUCTION

STRUCTURES ON R/W

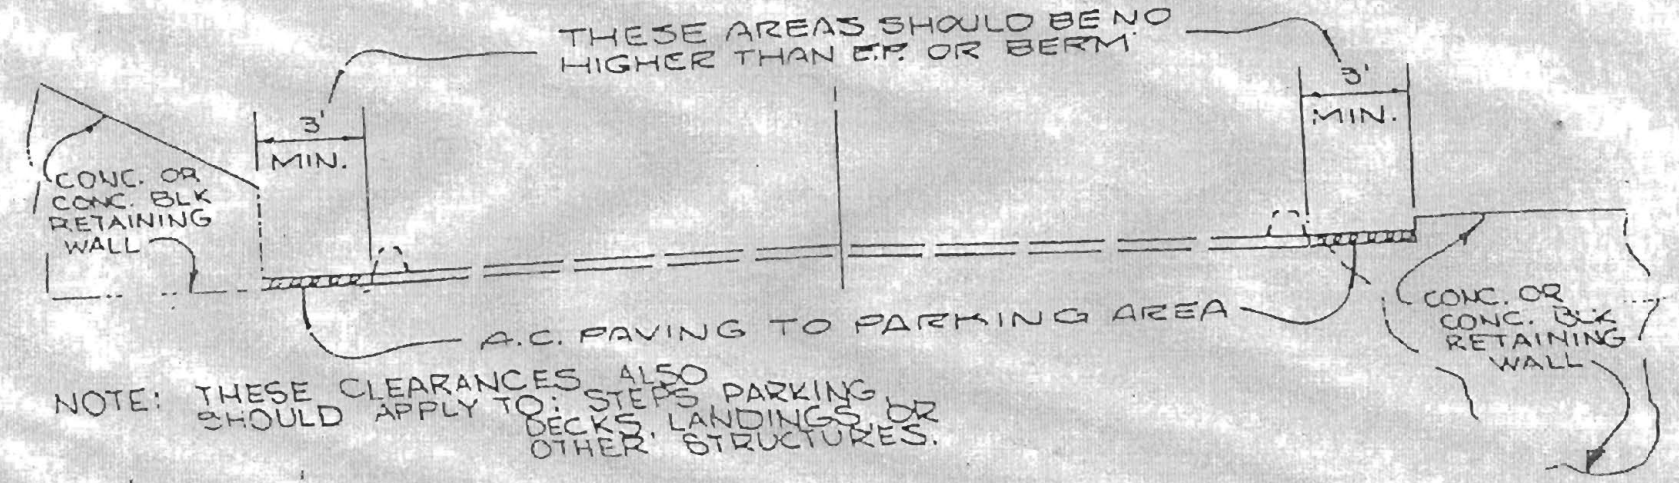

NOTE: THESE CLEARANCES ALSO SHOULD APPLY TO: STEPS PARKING DECKS, LANDINGS, OR OTHER STRUCTURES.

NOTE: WHERE BERM IS REMOVED THE DRIVEWAY ASPHALT SHALL BE SHAPED OR ROLLED TO MAINTAIN GRADE AND ALIGNMENT OF THE EXISTING FLOWLINE. OR, THE 3' OF THE DRIVEWAY ADJACENT TO THE E.P. MAY BE SLOPED AT 1.0%, TOWARD THE FLOWLINE.