TRANSPORTATION PERMITS DIVISION
DRIVEWAY GUIDELINES FOR AREAS WITH POTENTIAL
FOR
SHOULDER GRADING OR SNOW PLOWING

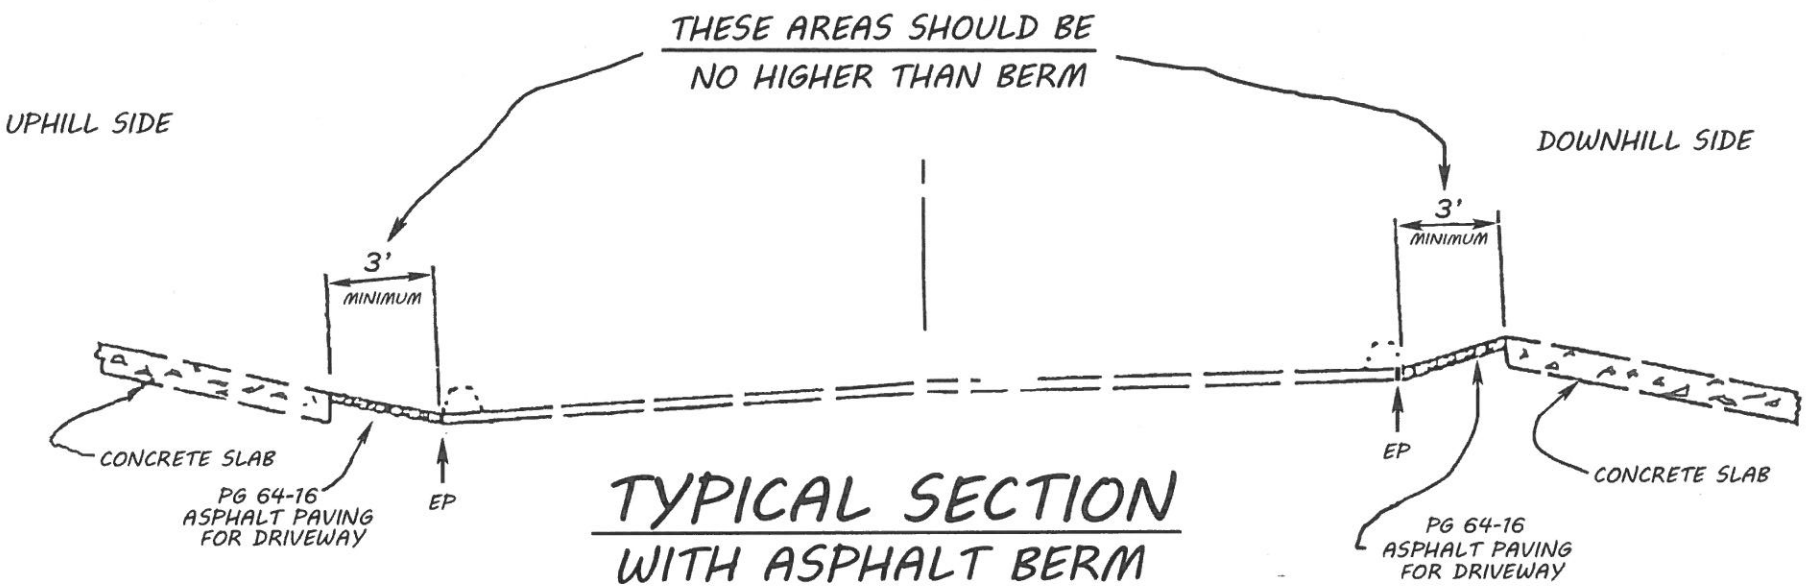

TYPICAL SECTION
WITH ASPHALT BERM

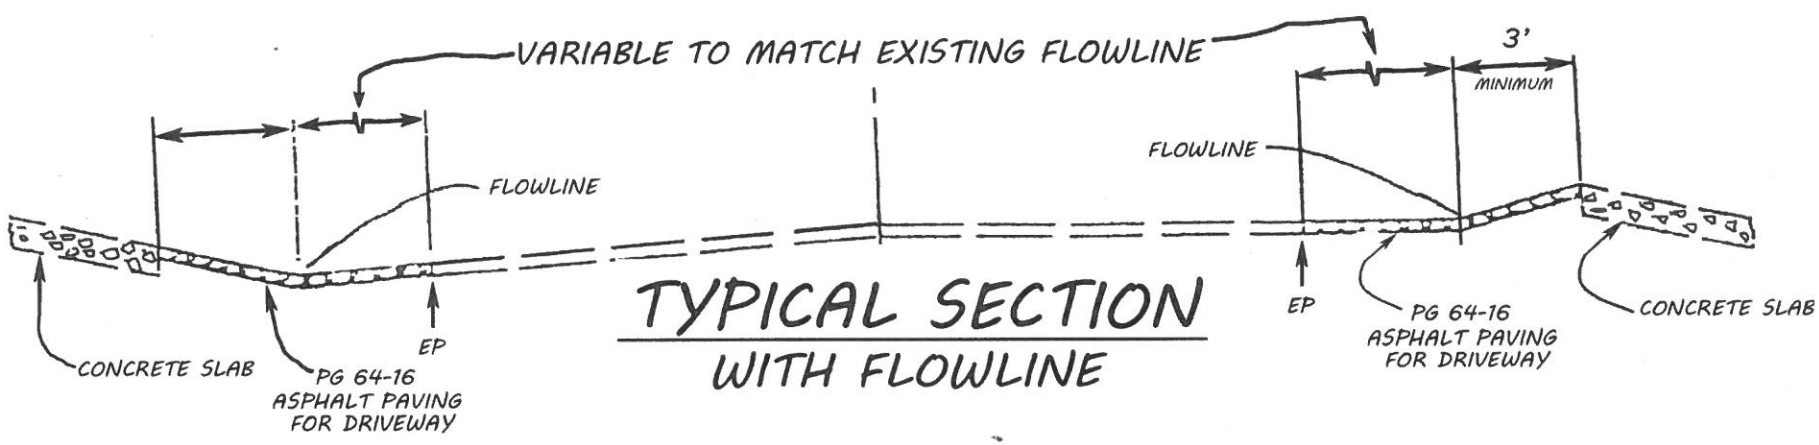

TYPICAL SECTION
WITH FLOWLINE