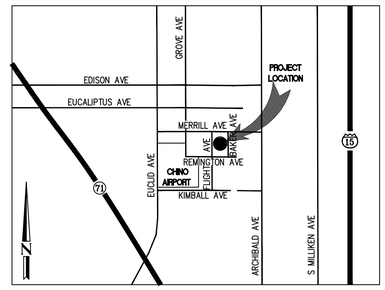

VICINITY MAP
N.T.S.

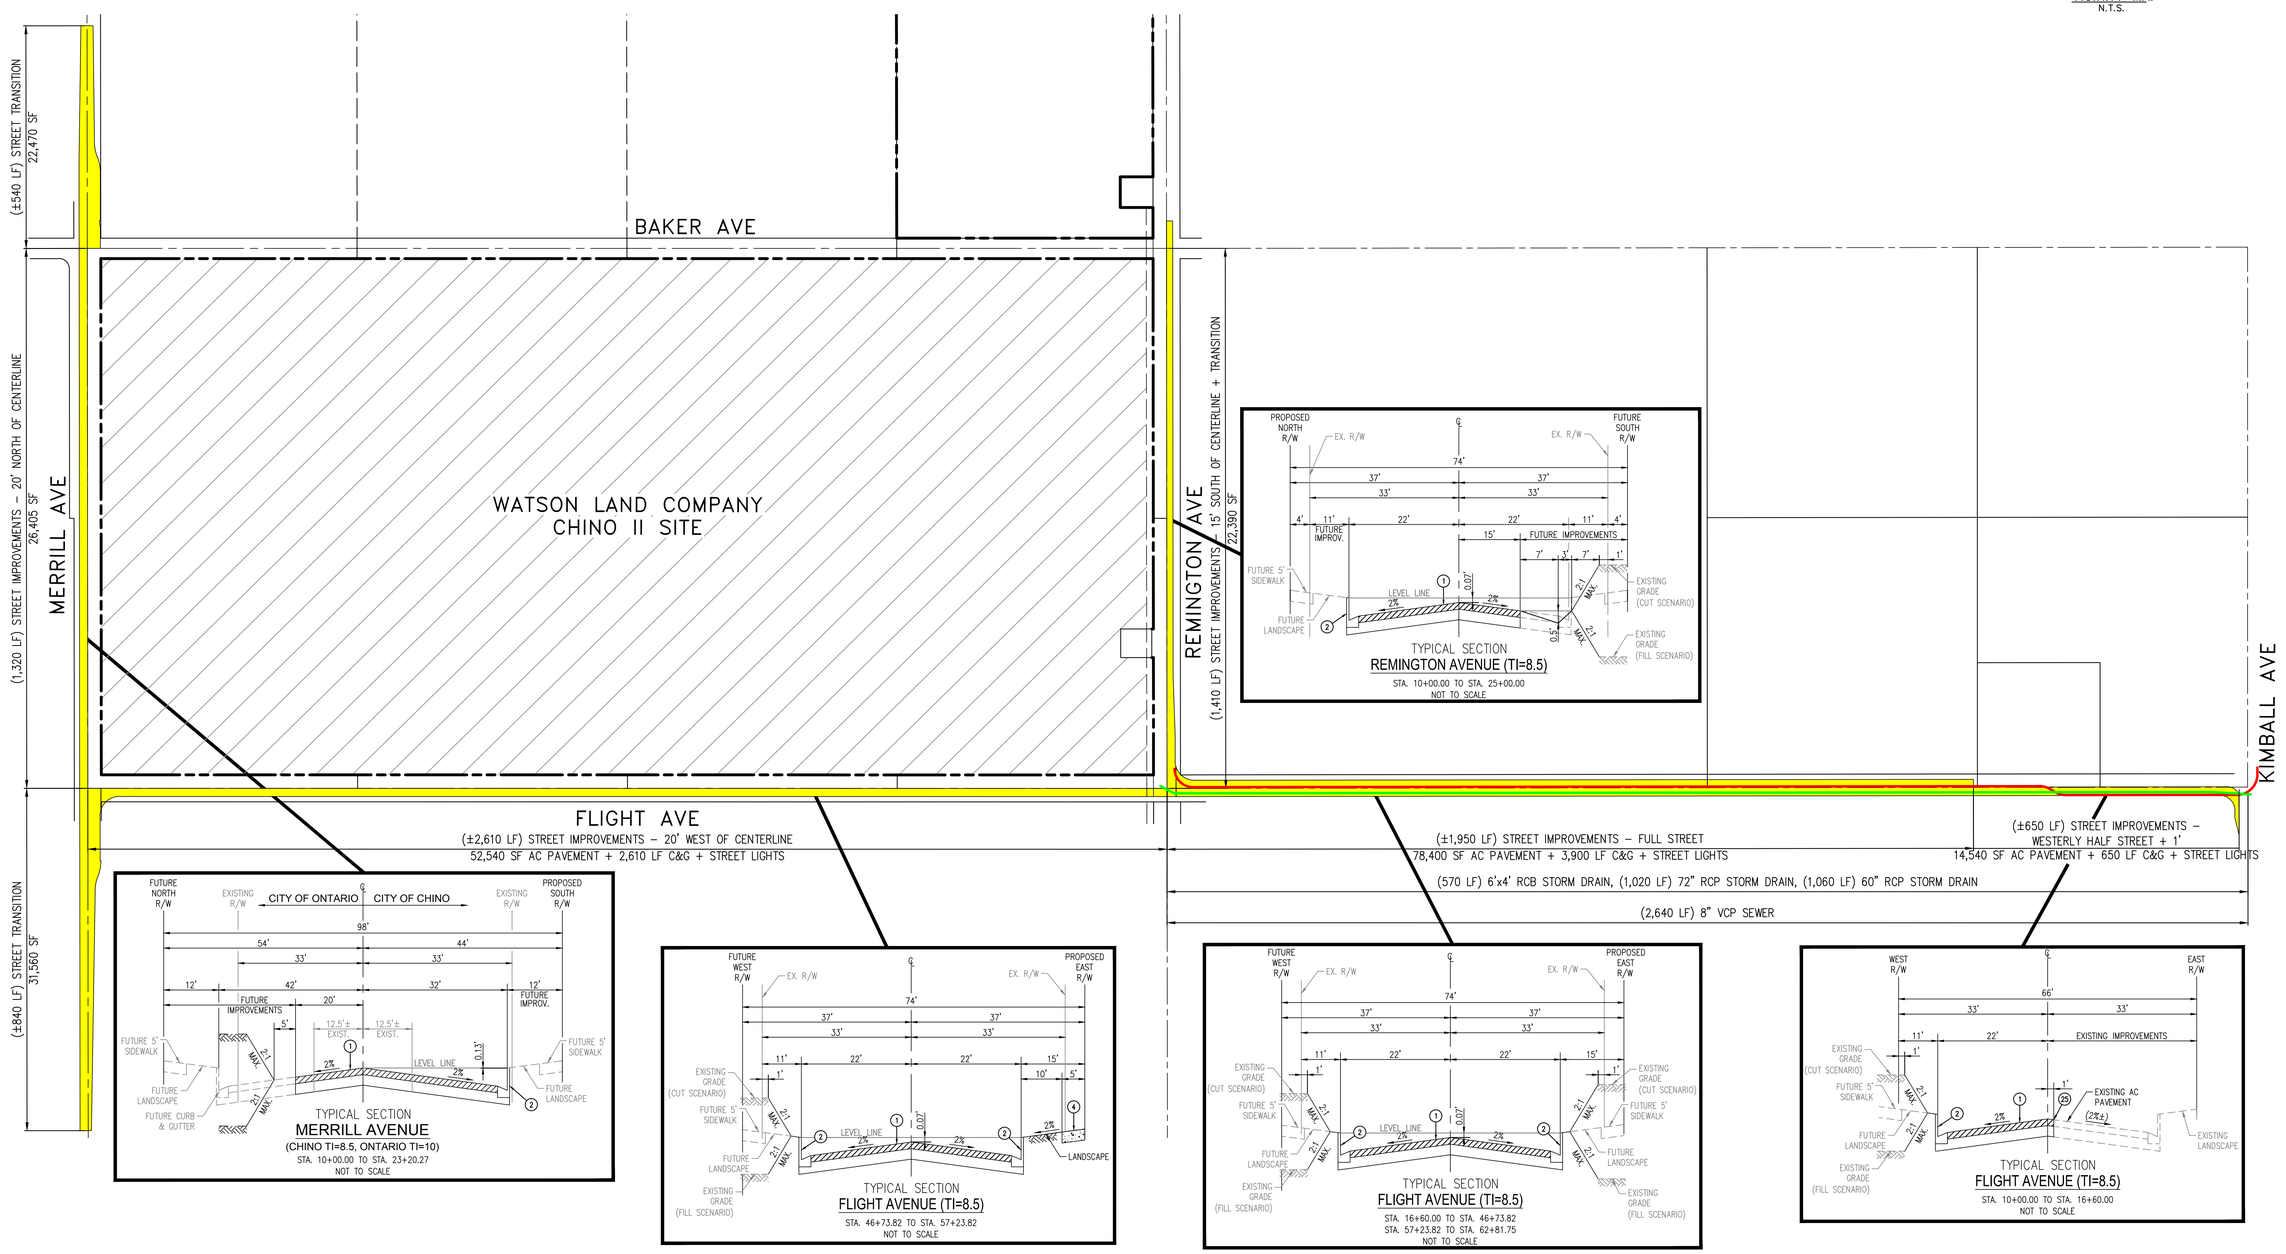

LEGEND

- SEWER
- STORM DRAIN
- STREET IMPROVEMENTS

Hall & Foreman, Inc.
Civil Engineering • Planning • Surveying • Public Works

CHINO 2 SITE

DATE: 02/20/14
SHEET
OF 1

S:\JOBS35-TS\ea\JOB3357-000\Exhibit\21_DIF Exhibit 02-20-14.dwg
Feb 21, 2014 - 10:17am by GDoney